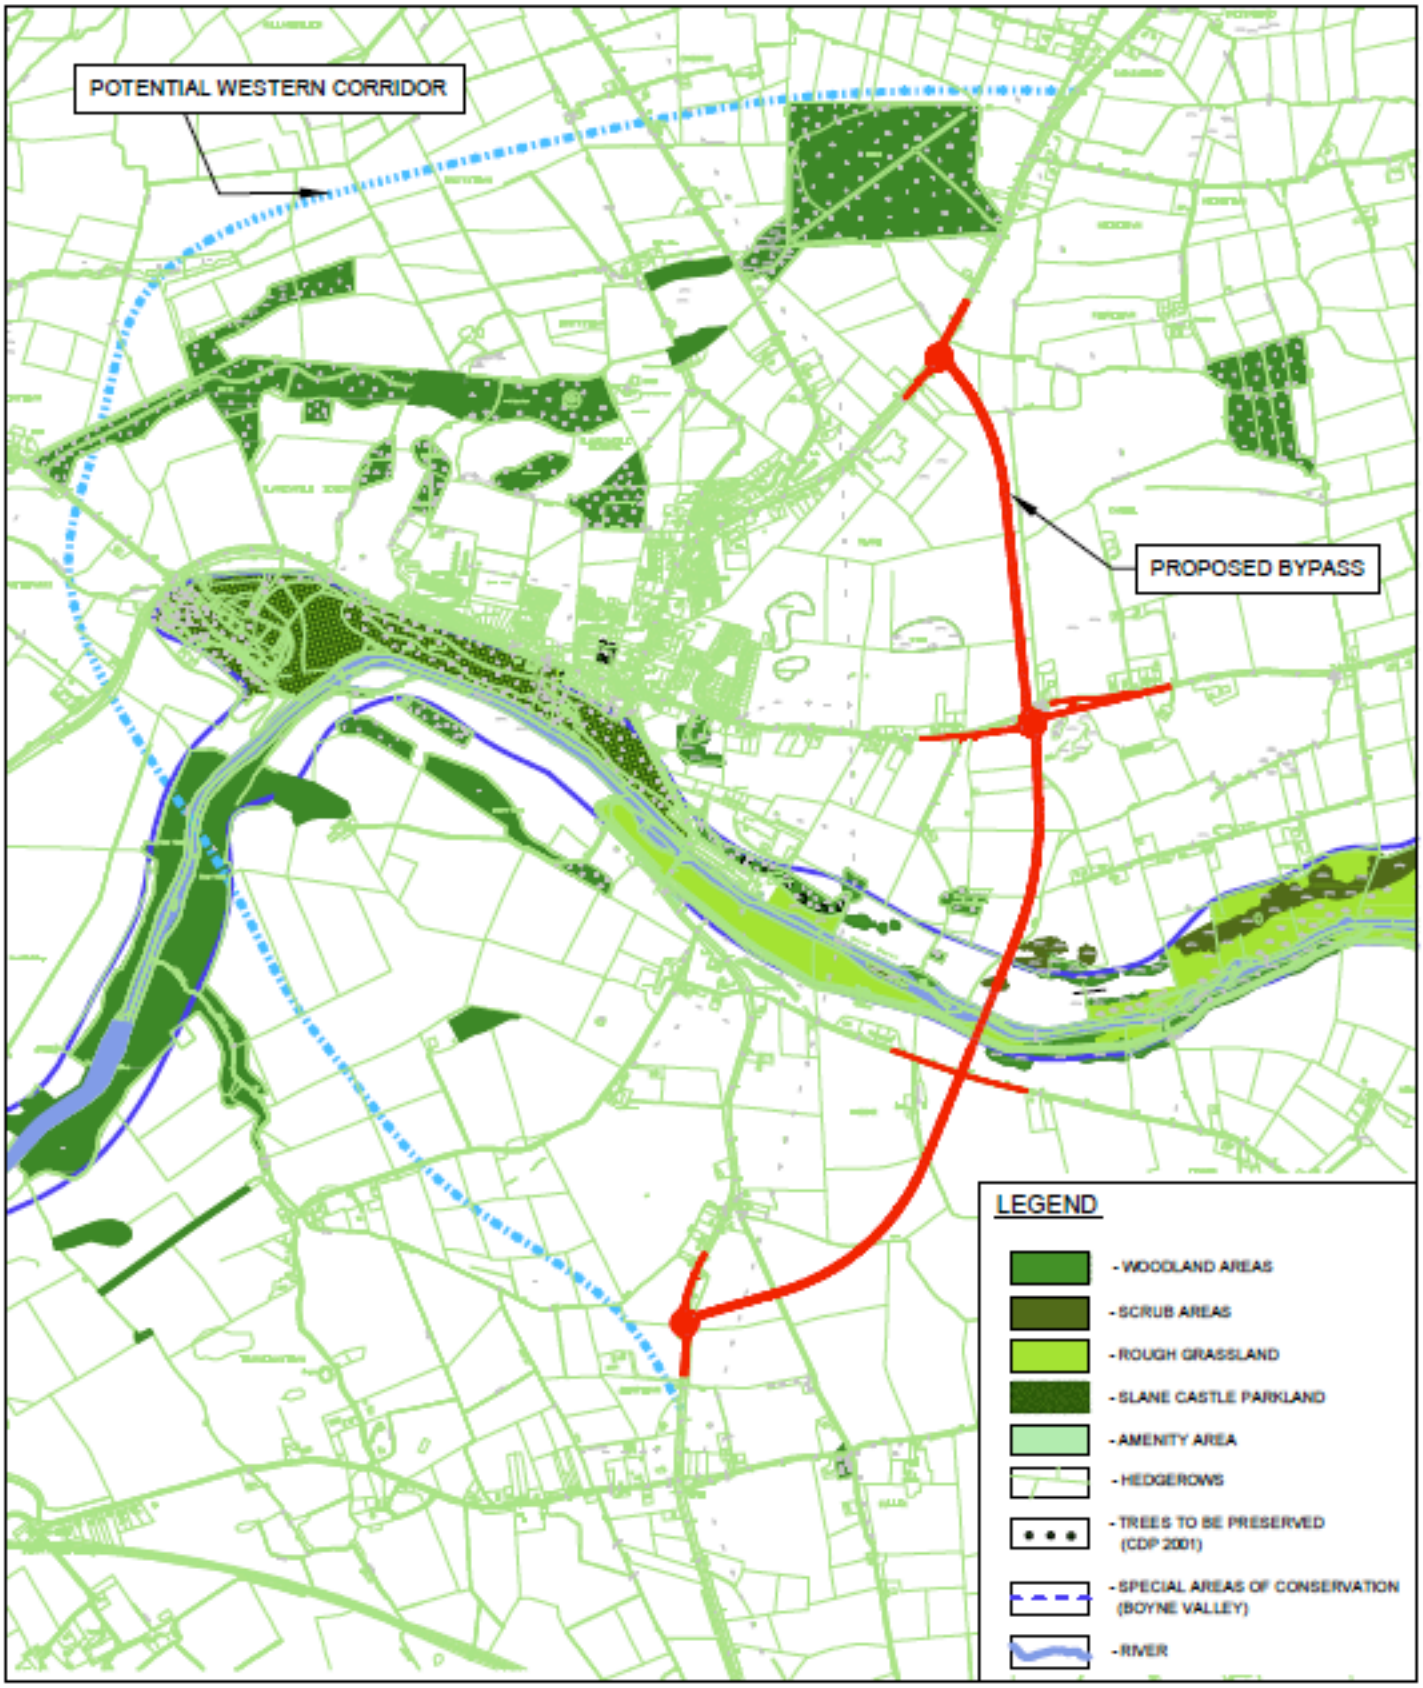

transport21
progress in motion

NRA
An Údarás um Bóithre Náisiúnta
National Roads Authority

NDP
NATIONAL DEVELOPMENT PLAN

Meath County Council,
Navan Enterprise Centre,
Trim Road,
Navan, Co. Meath.
Tel: 046-9075033
Fax: 046-9075169
email: NRDO@meathcoco.ie

Roughan & O'Donovan

ENVIRONMENTAL IMPACT STATEMENT

Project Title
N2 SLANE BYPASS

Drawing Title
FIELD BOUNDARIES

Date	Scale	CAD File	Project No.	Status
OCT '09	1:25000	09169	09169	EIS

Drawn	Checked	Approved	Drawing No.	Rev.
PC	SG	SMG	Fig 2.5.1	

Ordnance Survey Ireland Licence No EN 0009509
© Ordnance Survey Ireland and Government of Ireland.